




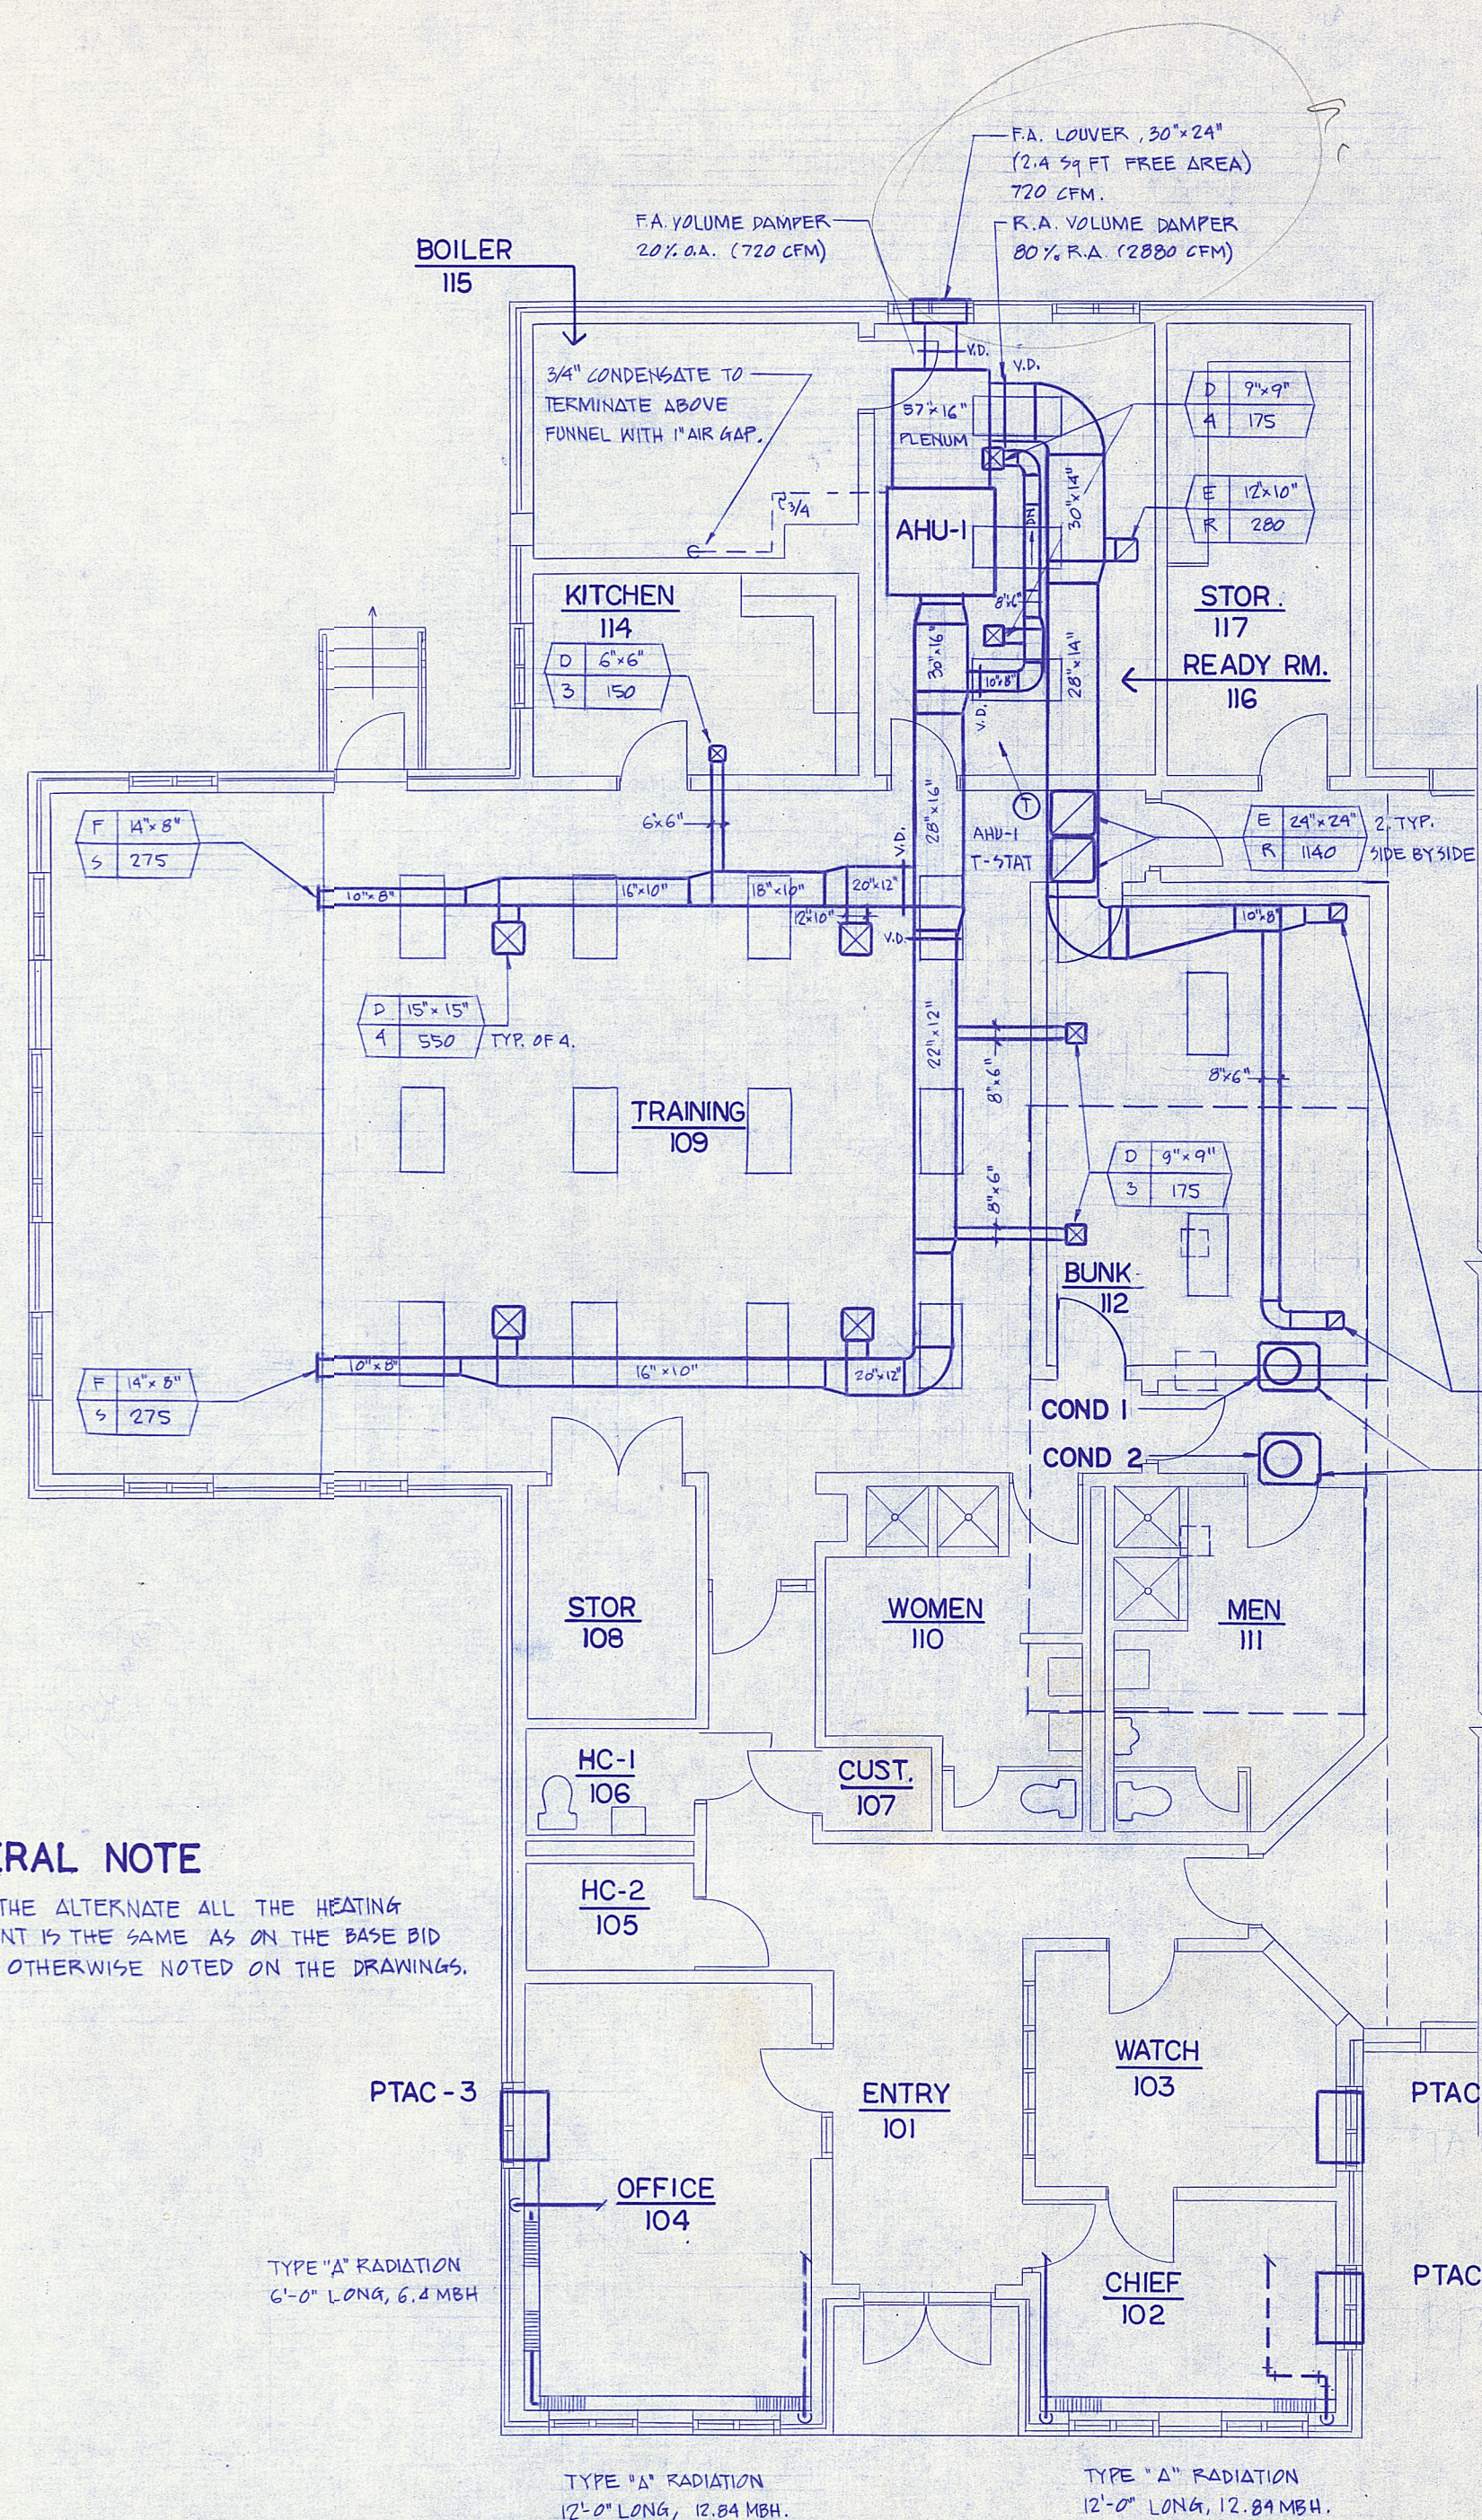


FLOOR PART PLAN - HVAC ALTERNATE
SCALE: 1/8" = 1'-0"

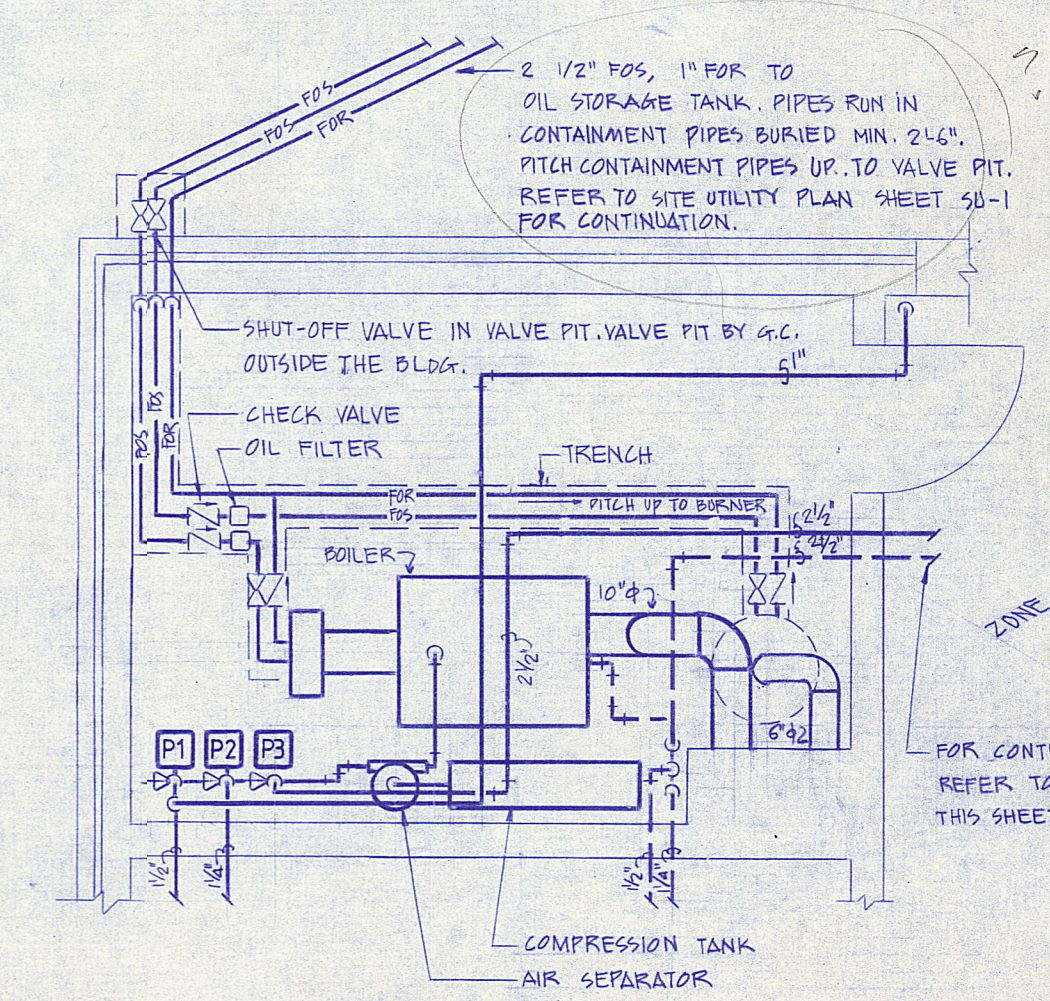

BOILER ROOM - PART PLAN
SCALE: 1/4" = 1'-0"


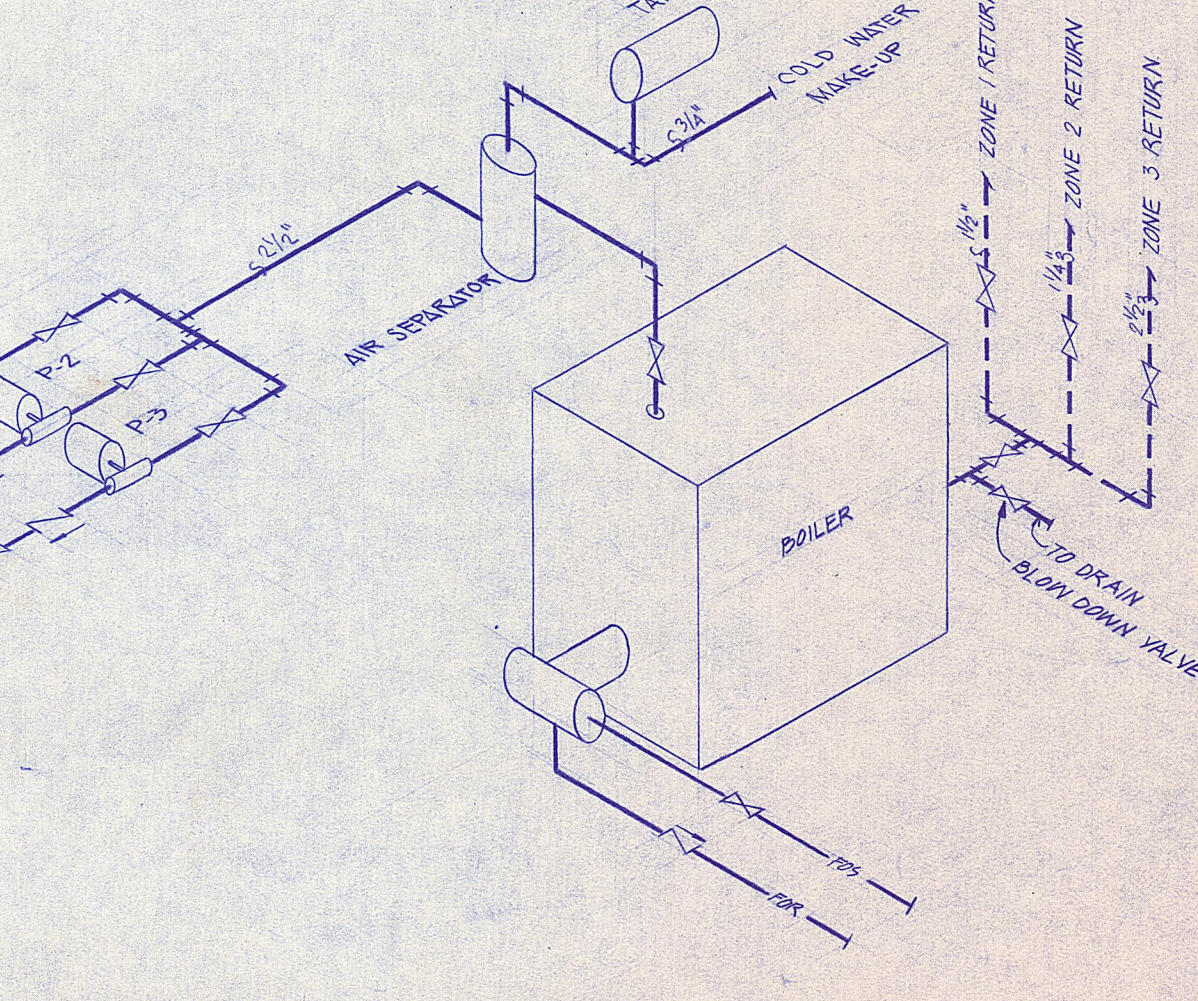


BOILER ROOM - PIPING ISOMETRIC
NO SCALE

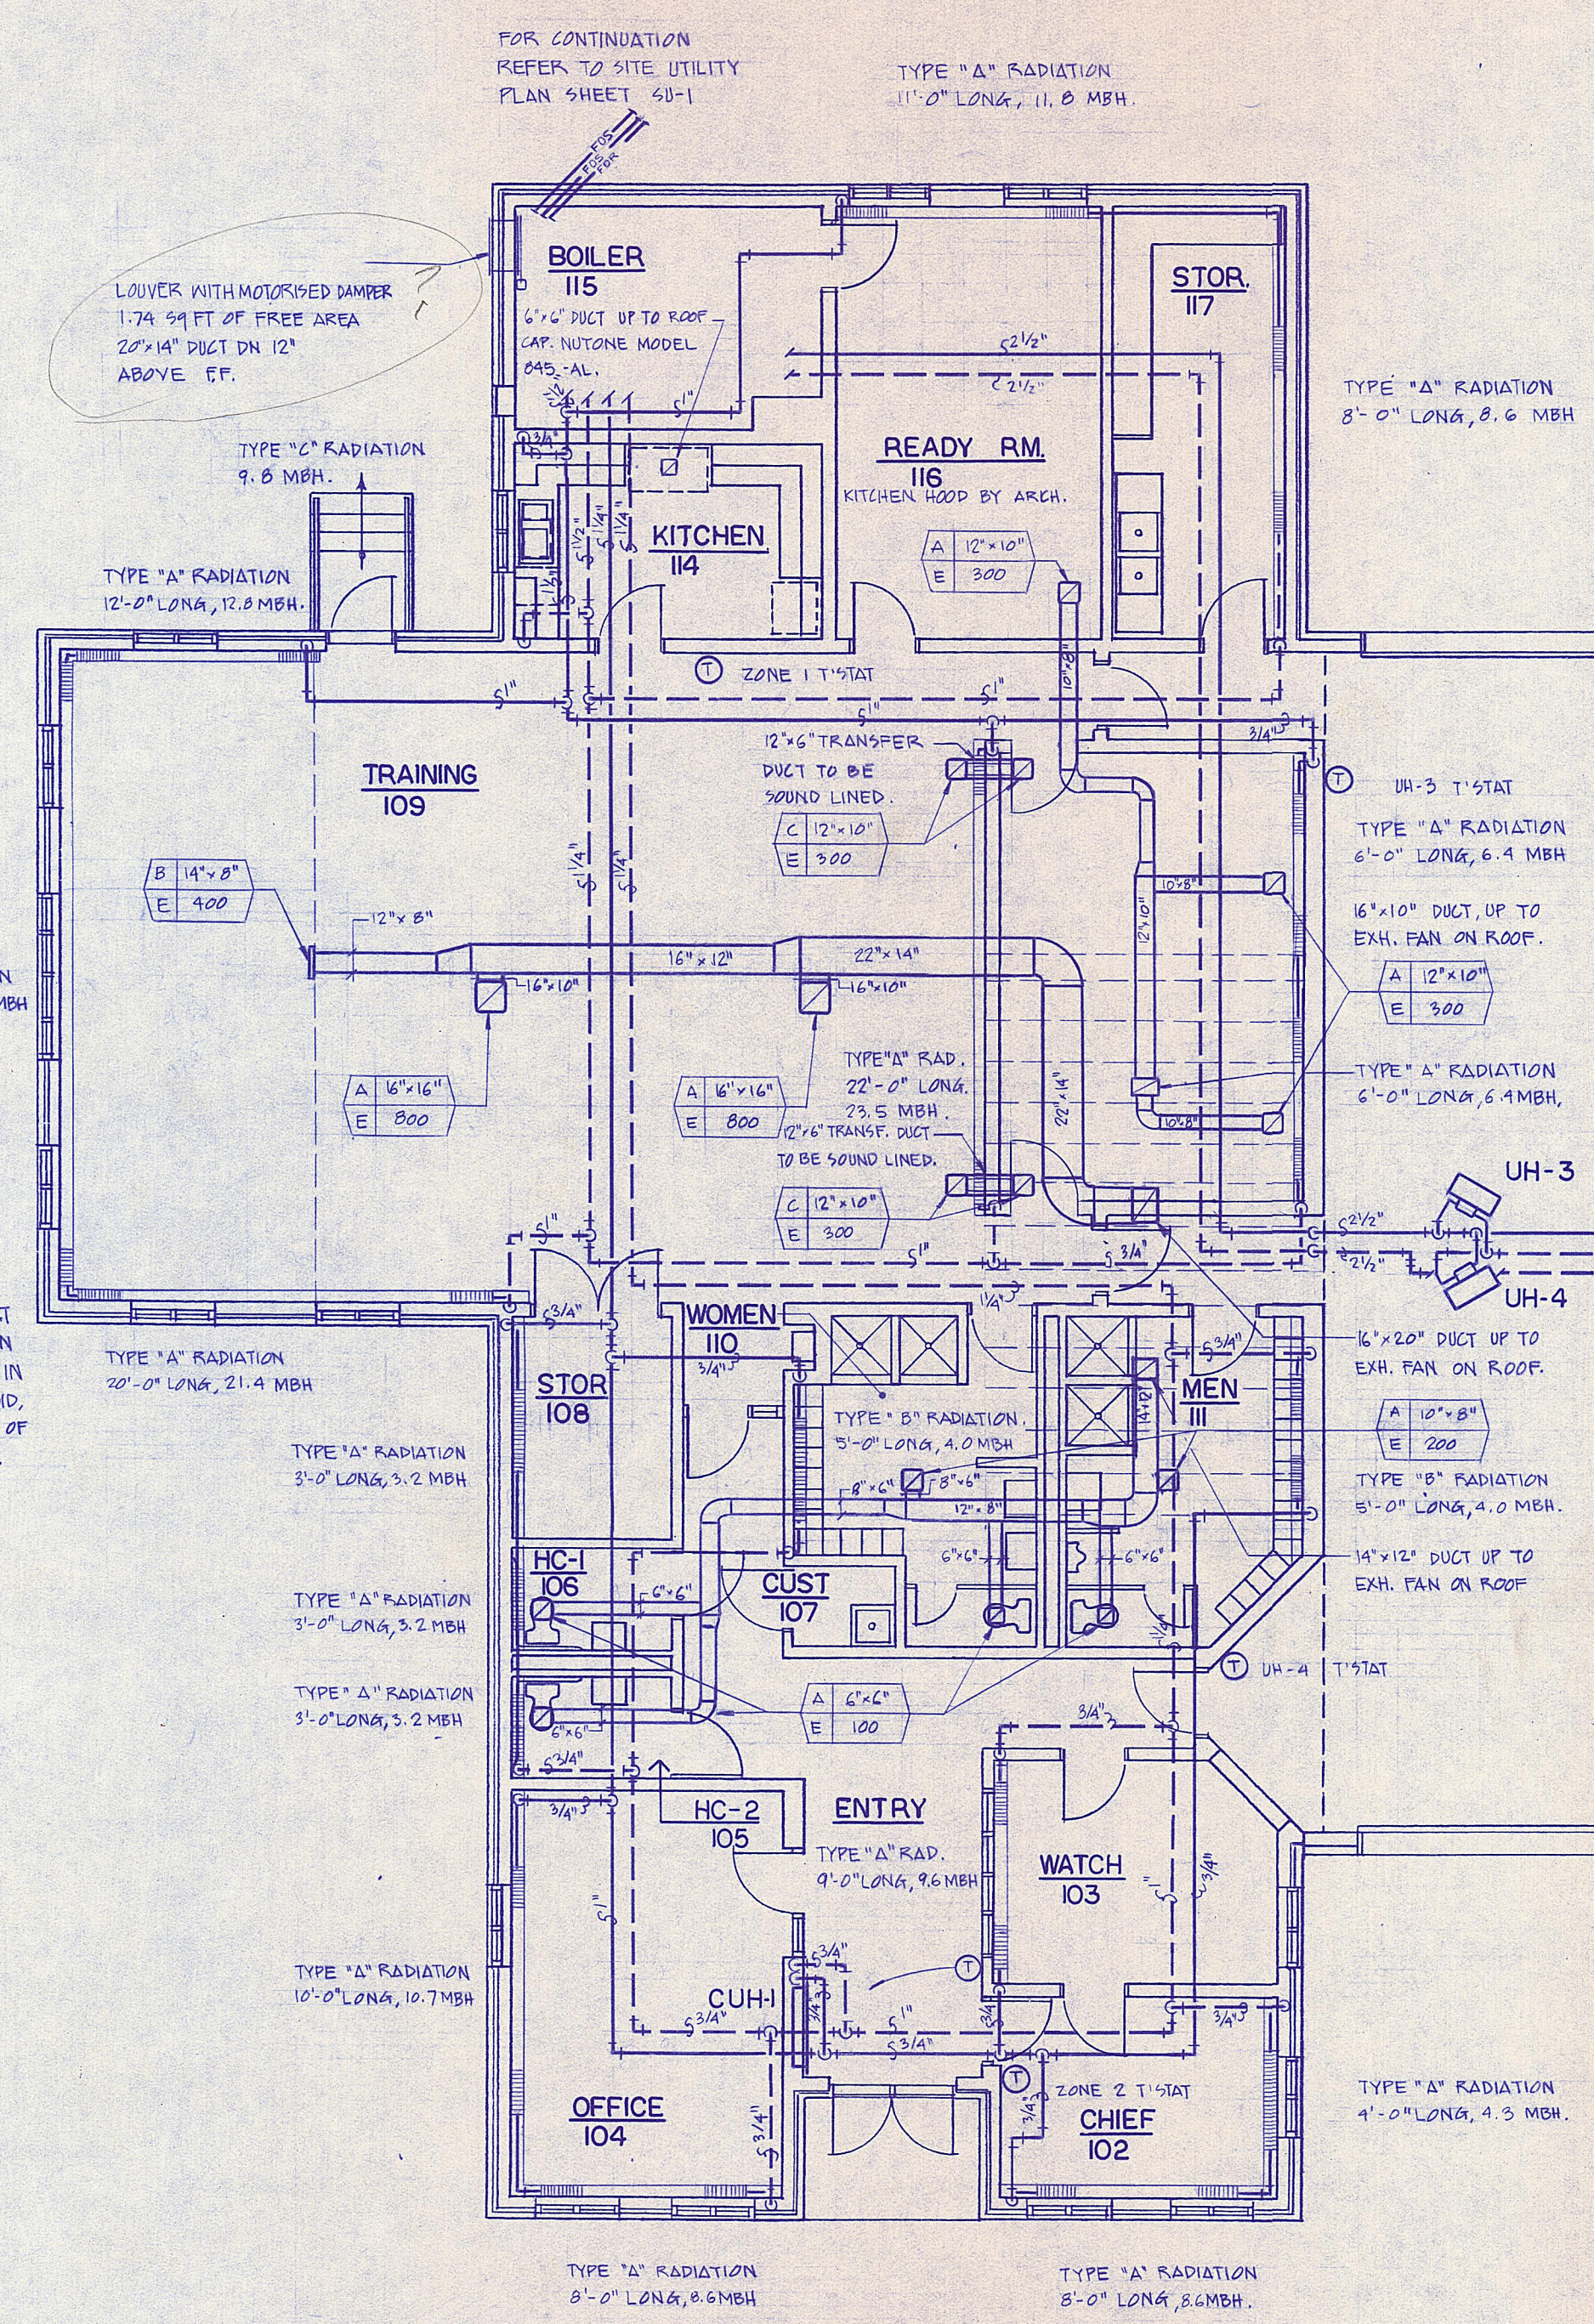

FLOOR PLAN - H.V.A.C.
SCALE: 1/8" = 1'-0"

MECHANICAL SYMBOL LIST	
SYMBOL	DESCRIPTION
—	HOT WATER SUPPLY
---	HOT WATER RETURN
-FOS-	FUEL OIL SUPPLY
-FOR-	FUEL OIL RETURN
-G-	MONITORING LINE
-V-	TANK VENT LINE
→	PIPE GOING DOWN
○	PIPE GOING UP
⊕	THERMOSTAT
⊗	SHUT-OFF VALVE
⊘	CHECK VALVE
⊙	BALANCING VALVE
⊚	FLOW CONTROL VALVE
Ⓜ	MOTORIZED DAMPER

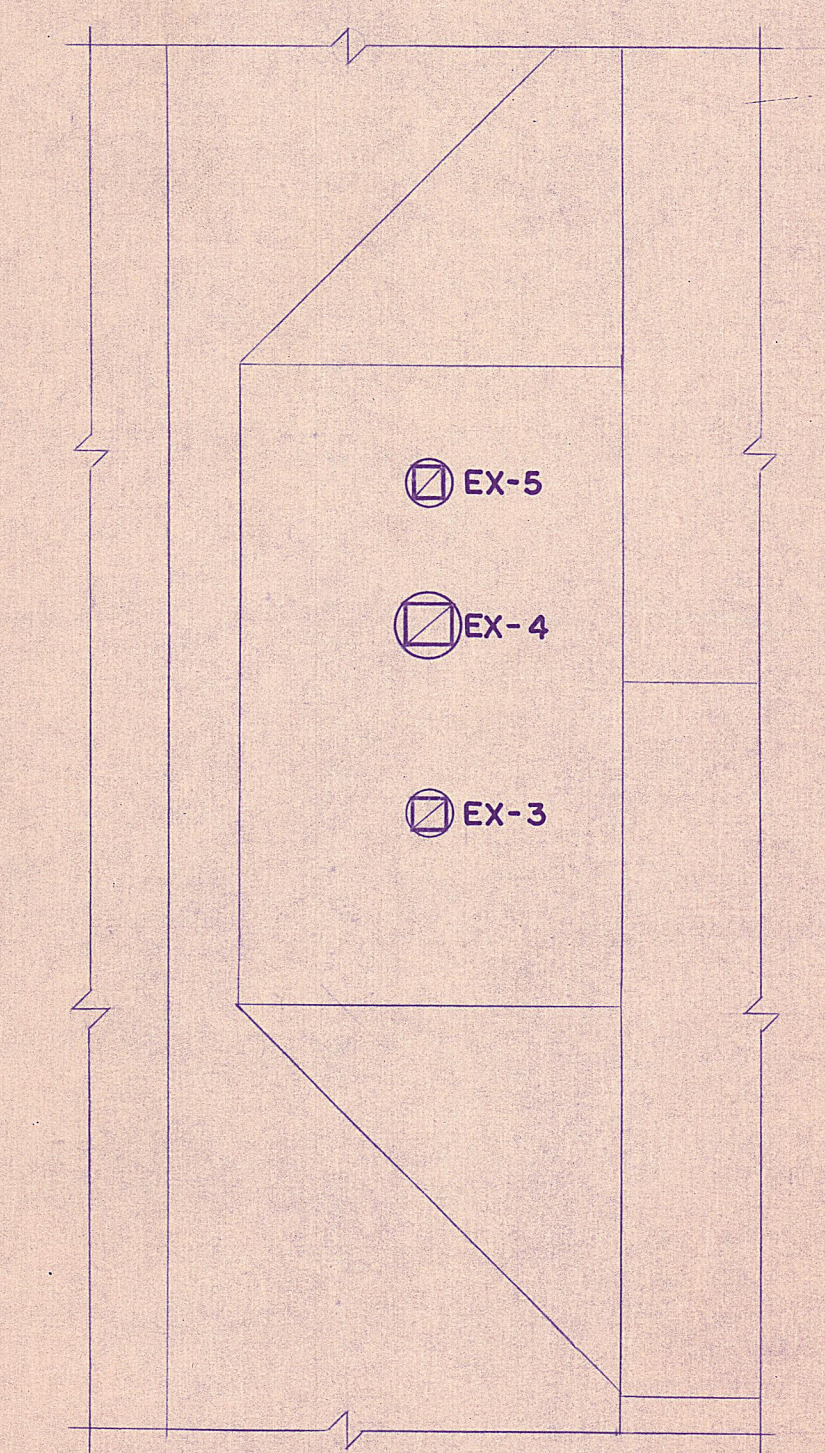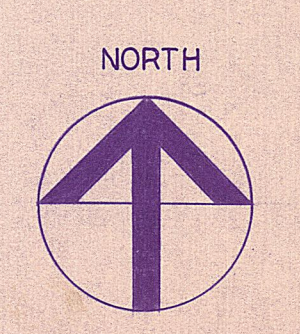

ROOF PART PLAN
SCALE: 1/8" = 1'-0"

PUBLIC SAFETY COMPLEX
ANDOVER, CONNECTICUT
SCHOOL ROAD
FLOOR PLAN - H.V.A.C.

alan c. wiede
architect
90 SOUTH RD.
BOLTON, CONNECTICUT

GIRARD & COMPANY
STRUCTURAL ENGINEERS
HARTFORD, CT
BENIS & SIPALA
MECHANICAL ENGINEERS
HARTFORD, CT
DATUM ENGINEERING
PROFESSIONAL ENGINEERS
MANSFIELD, CT

DATE
4 16 90
DRN LMD
CKD RDB
JOB NO.
8809

H-I