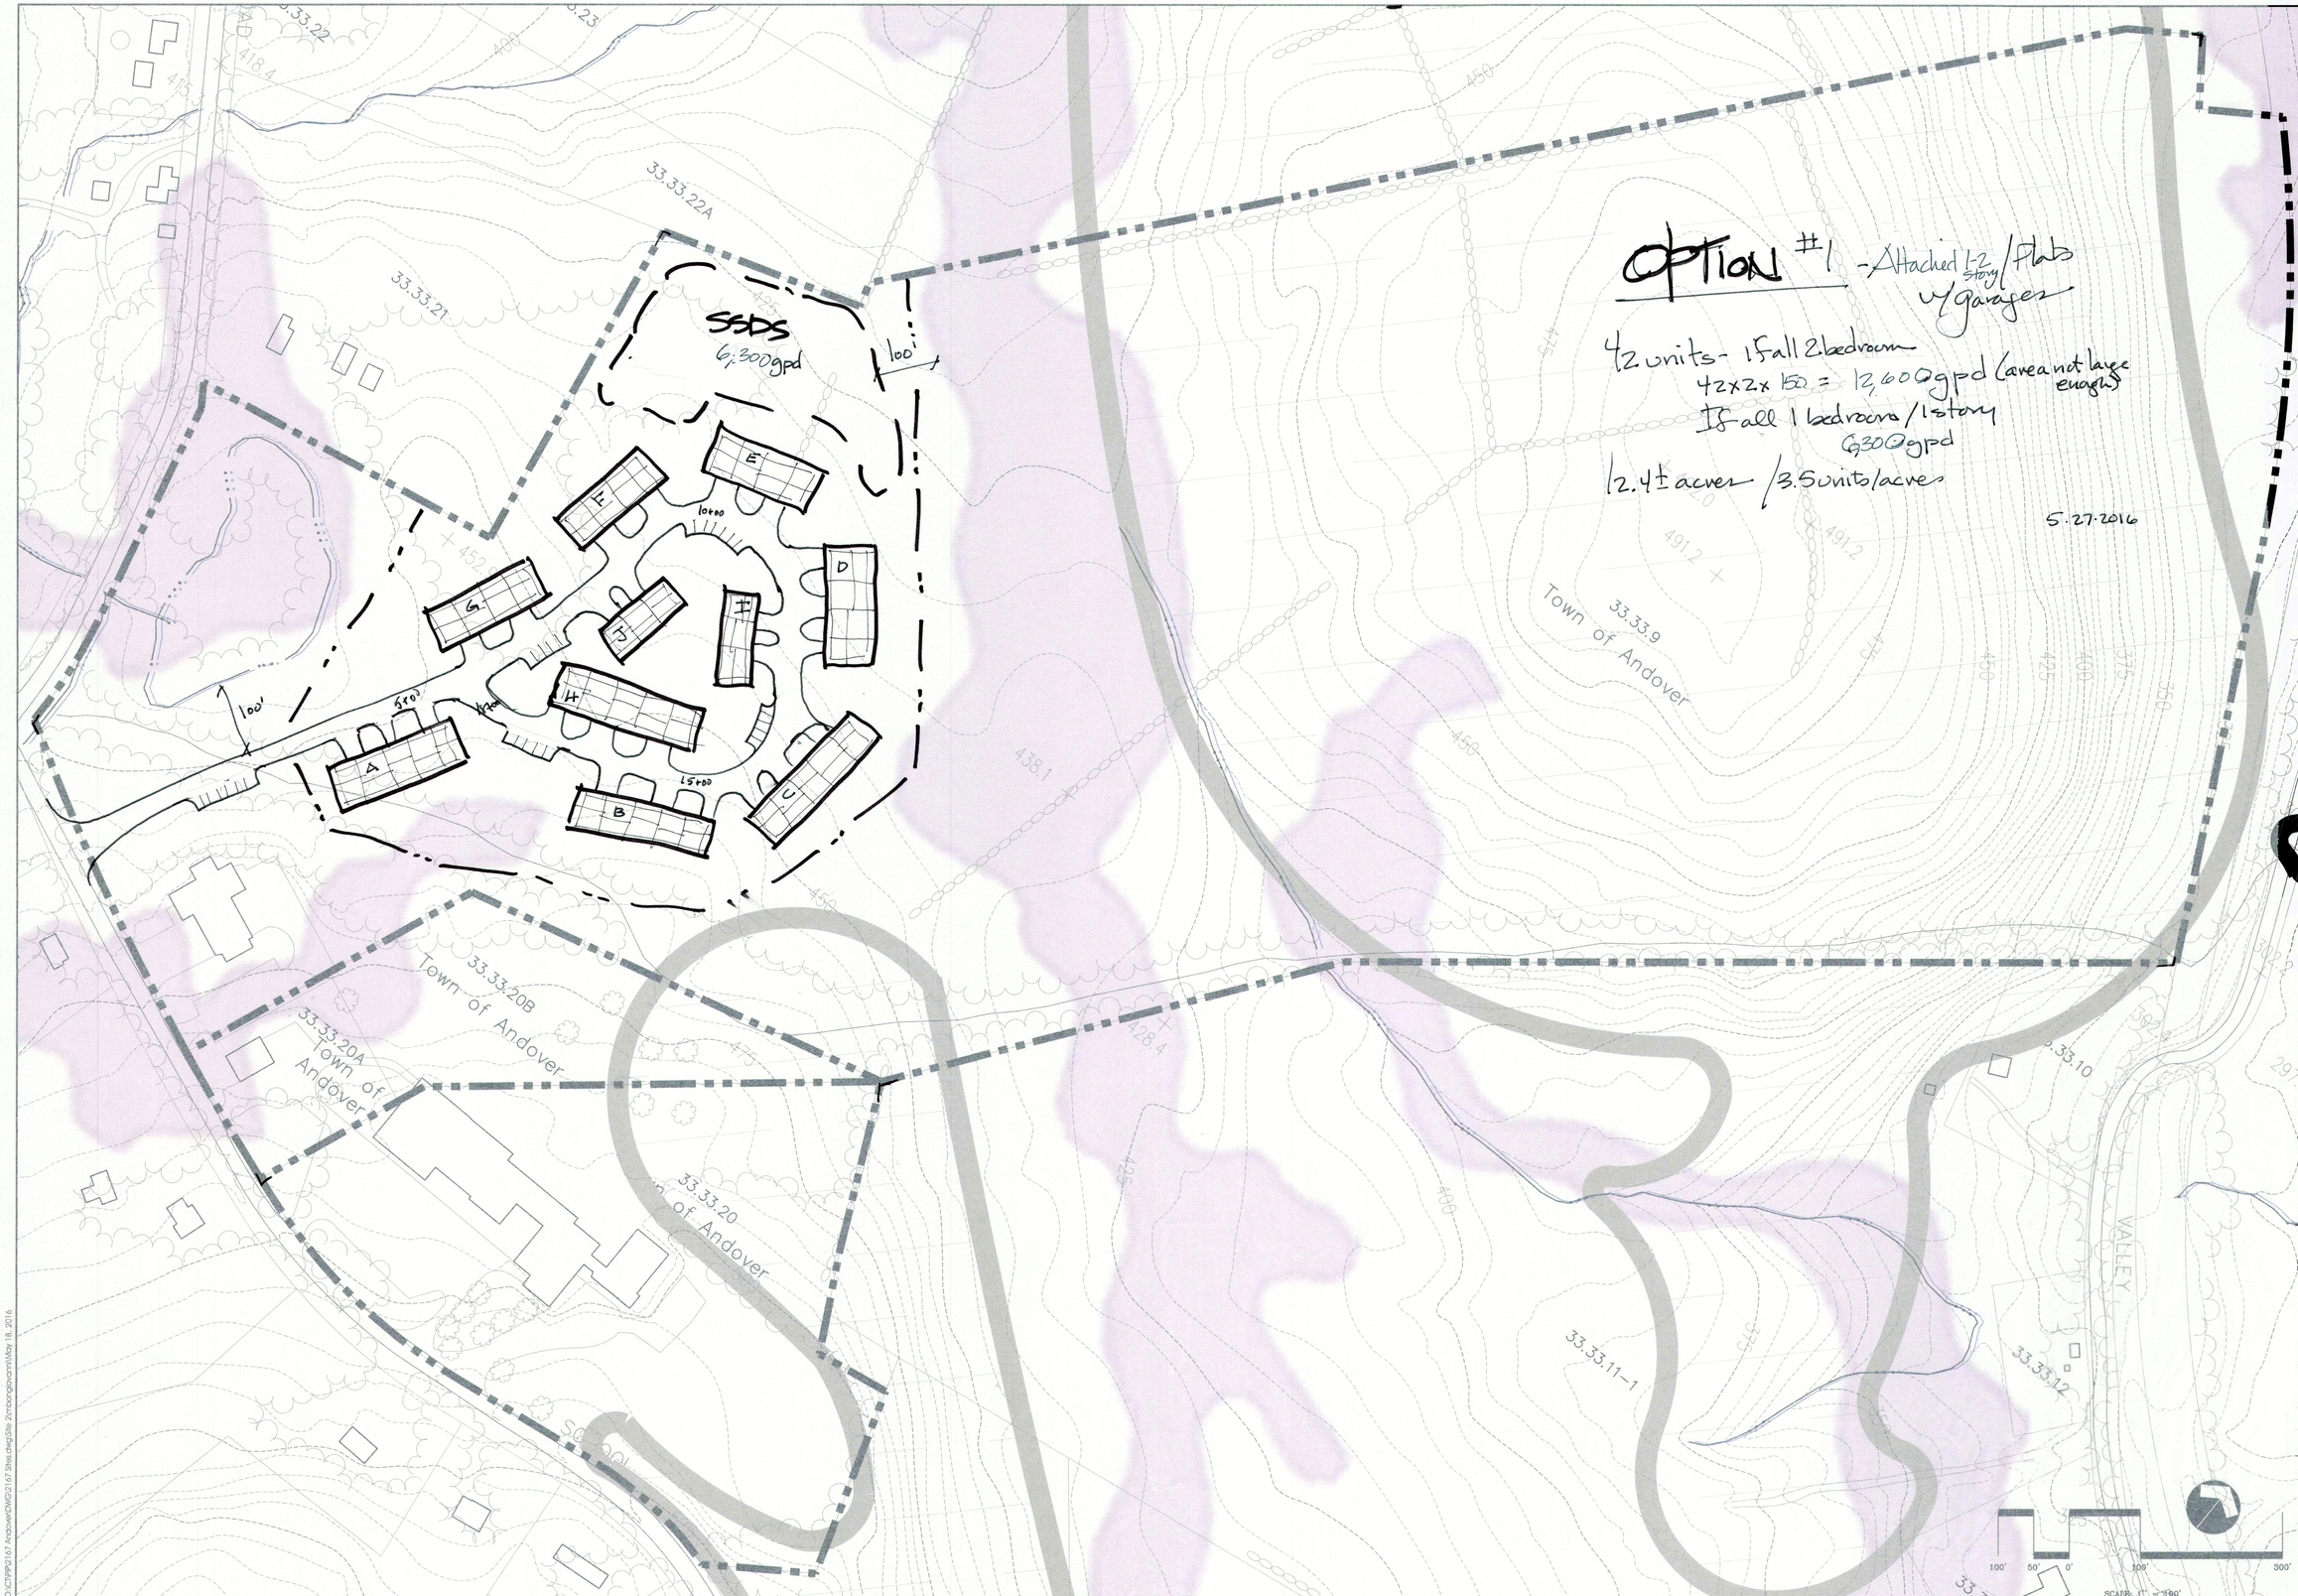

O:\CTP\P2167 Andover\DWG\2167 Sites.dwg\Site 2\mbongiovanni\May 18, 2016

LADA, P.C.
Land Planners
134 West Street
Litchfield, CT 06759 (860) 651-4971
3030 Route 22 (Suite 108)
Brewster, NY 10509 (845) 278-7424

WILLIAM WARNER, AICP
PLANNING CONSULANT

TOWN OF ANDOVER
17 SCHOOL ROAD
ANDOVER, CT 06232

Date	Description	No.

Revisions

Town Hall Property - School Road & Route 316

Andover Incentive Housing Zone Study

Andover, CT

Project: 2167
Scale: 1"=100'
Date: 05/10/16
Drawn by:
Checked by:
Drawing No.